EXISTING 1SPA

# BOSTON 1SPA

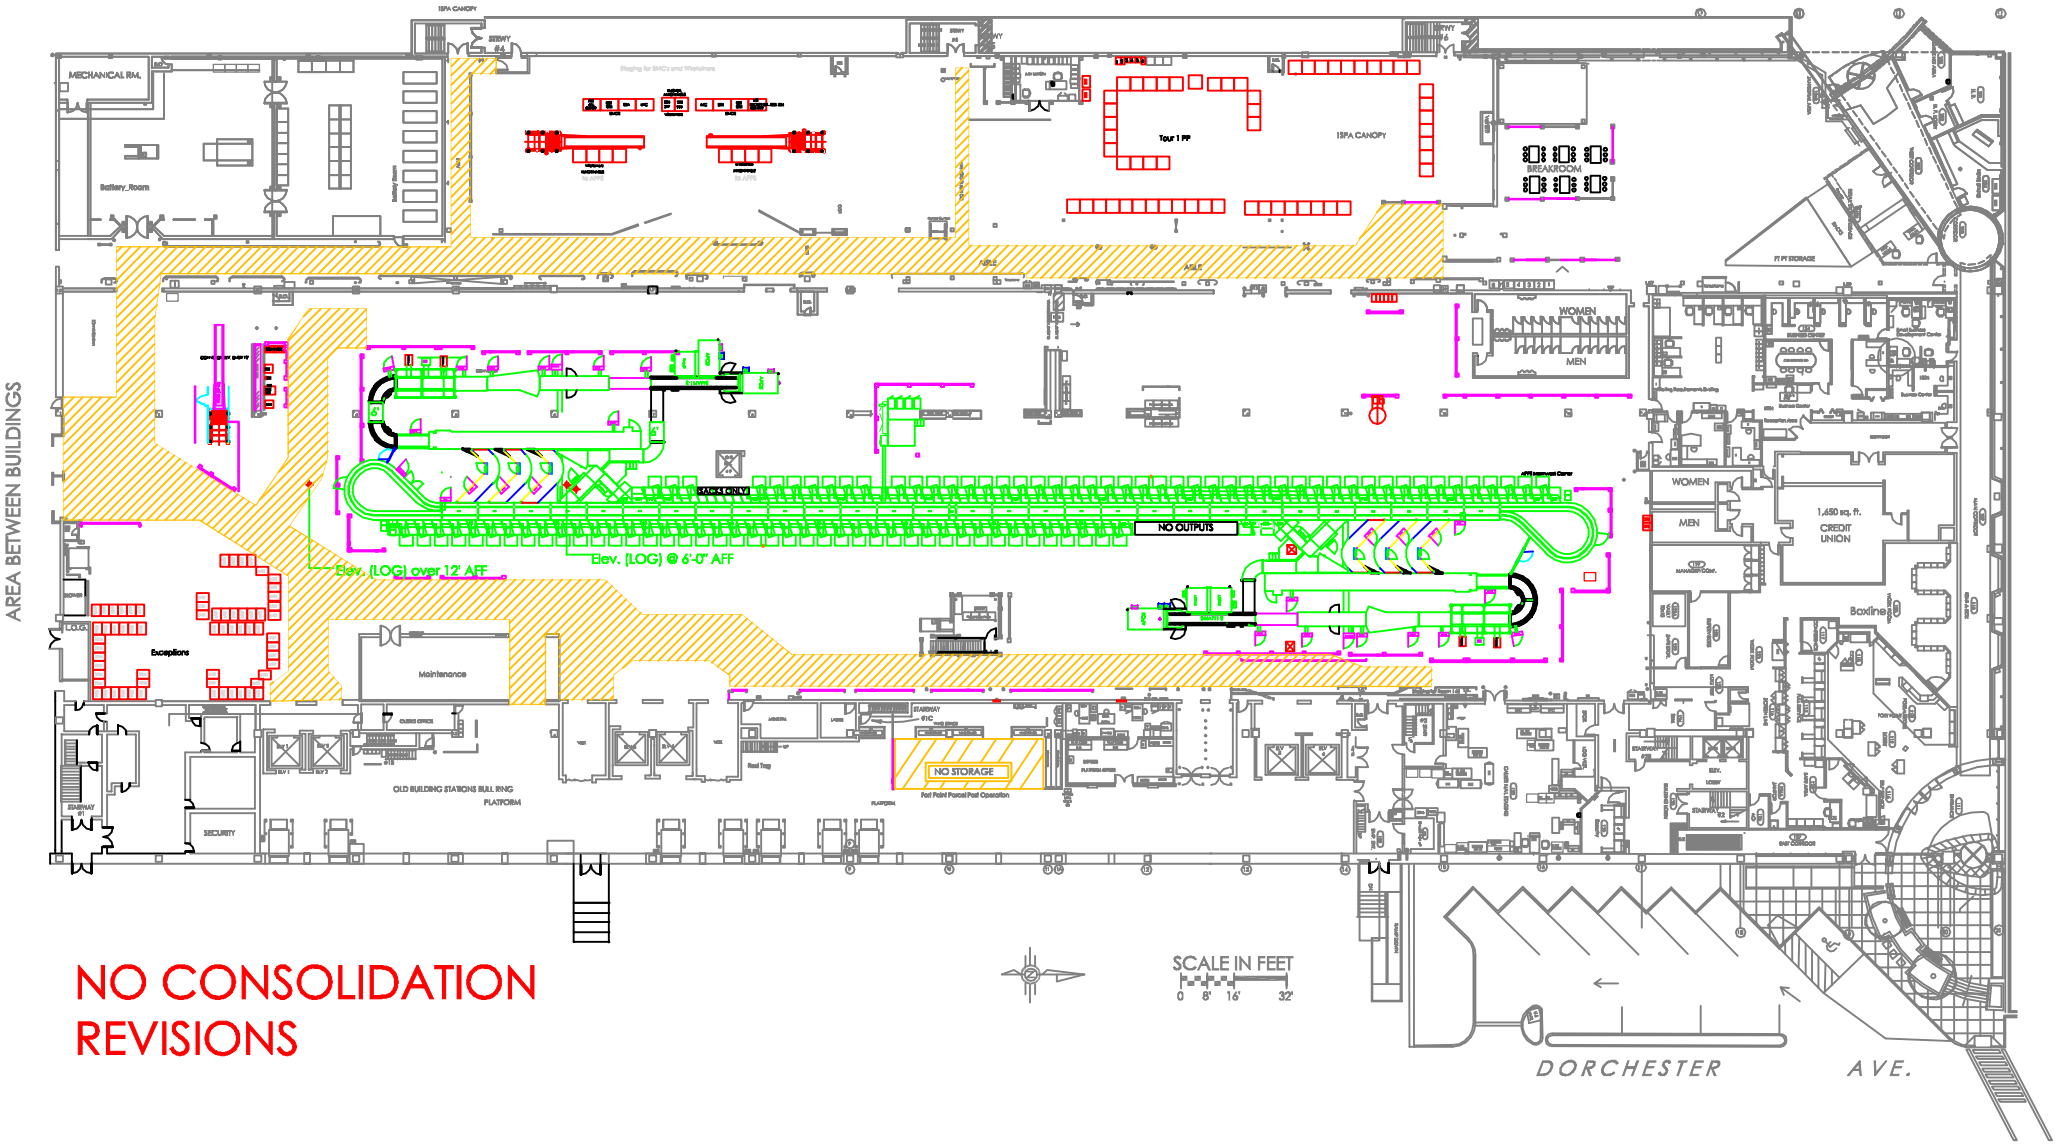


NO CONSOLIDATION
REVISIONS