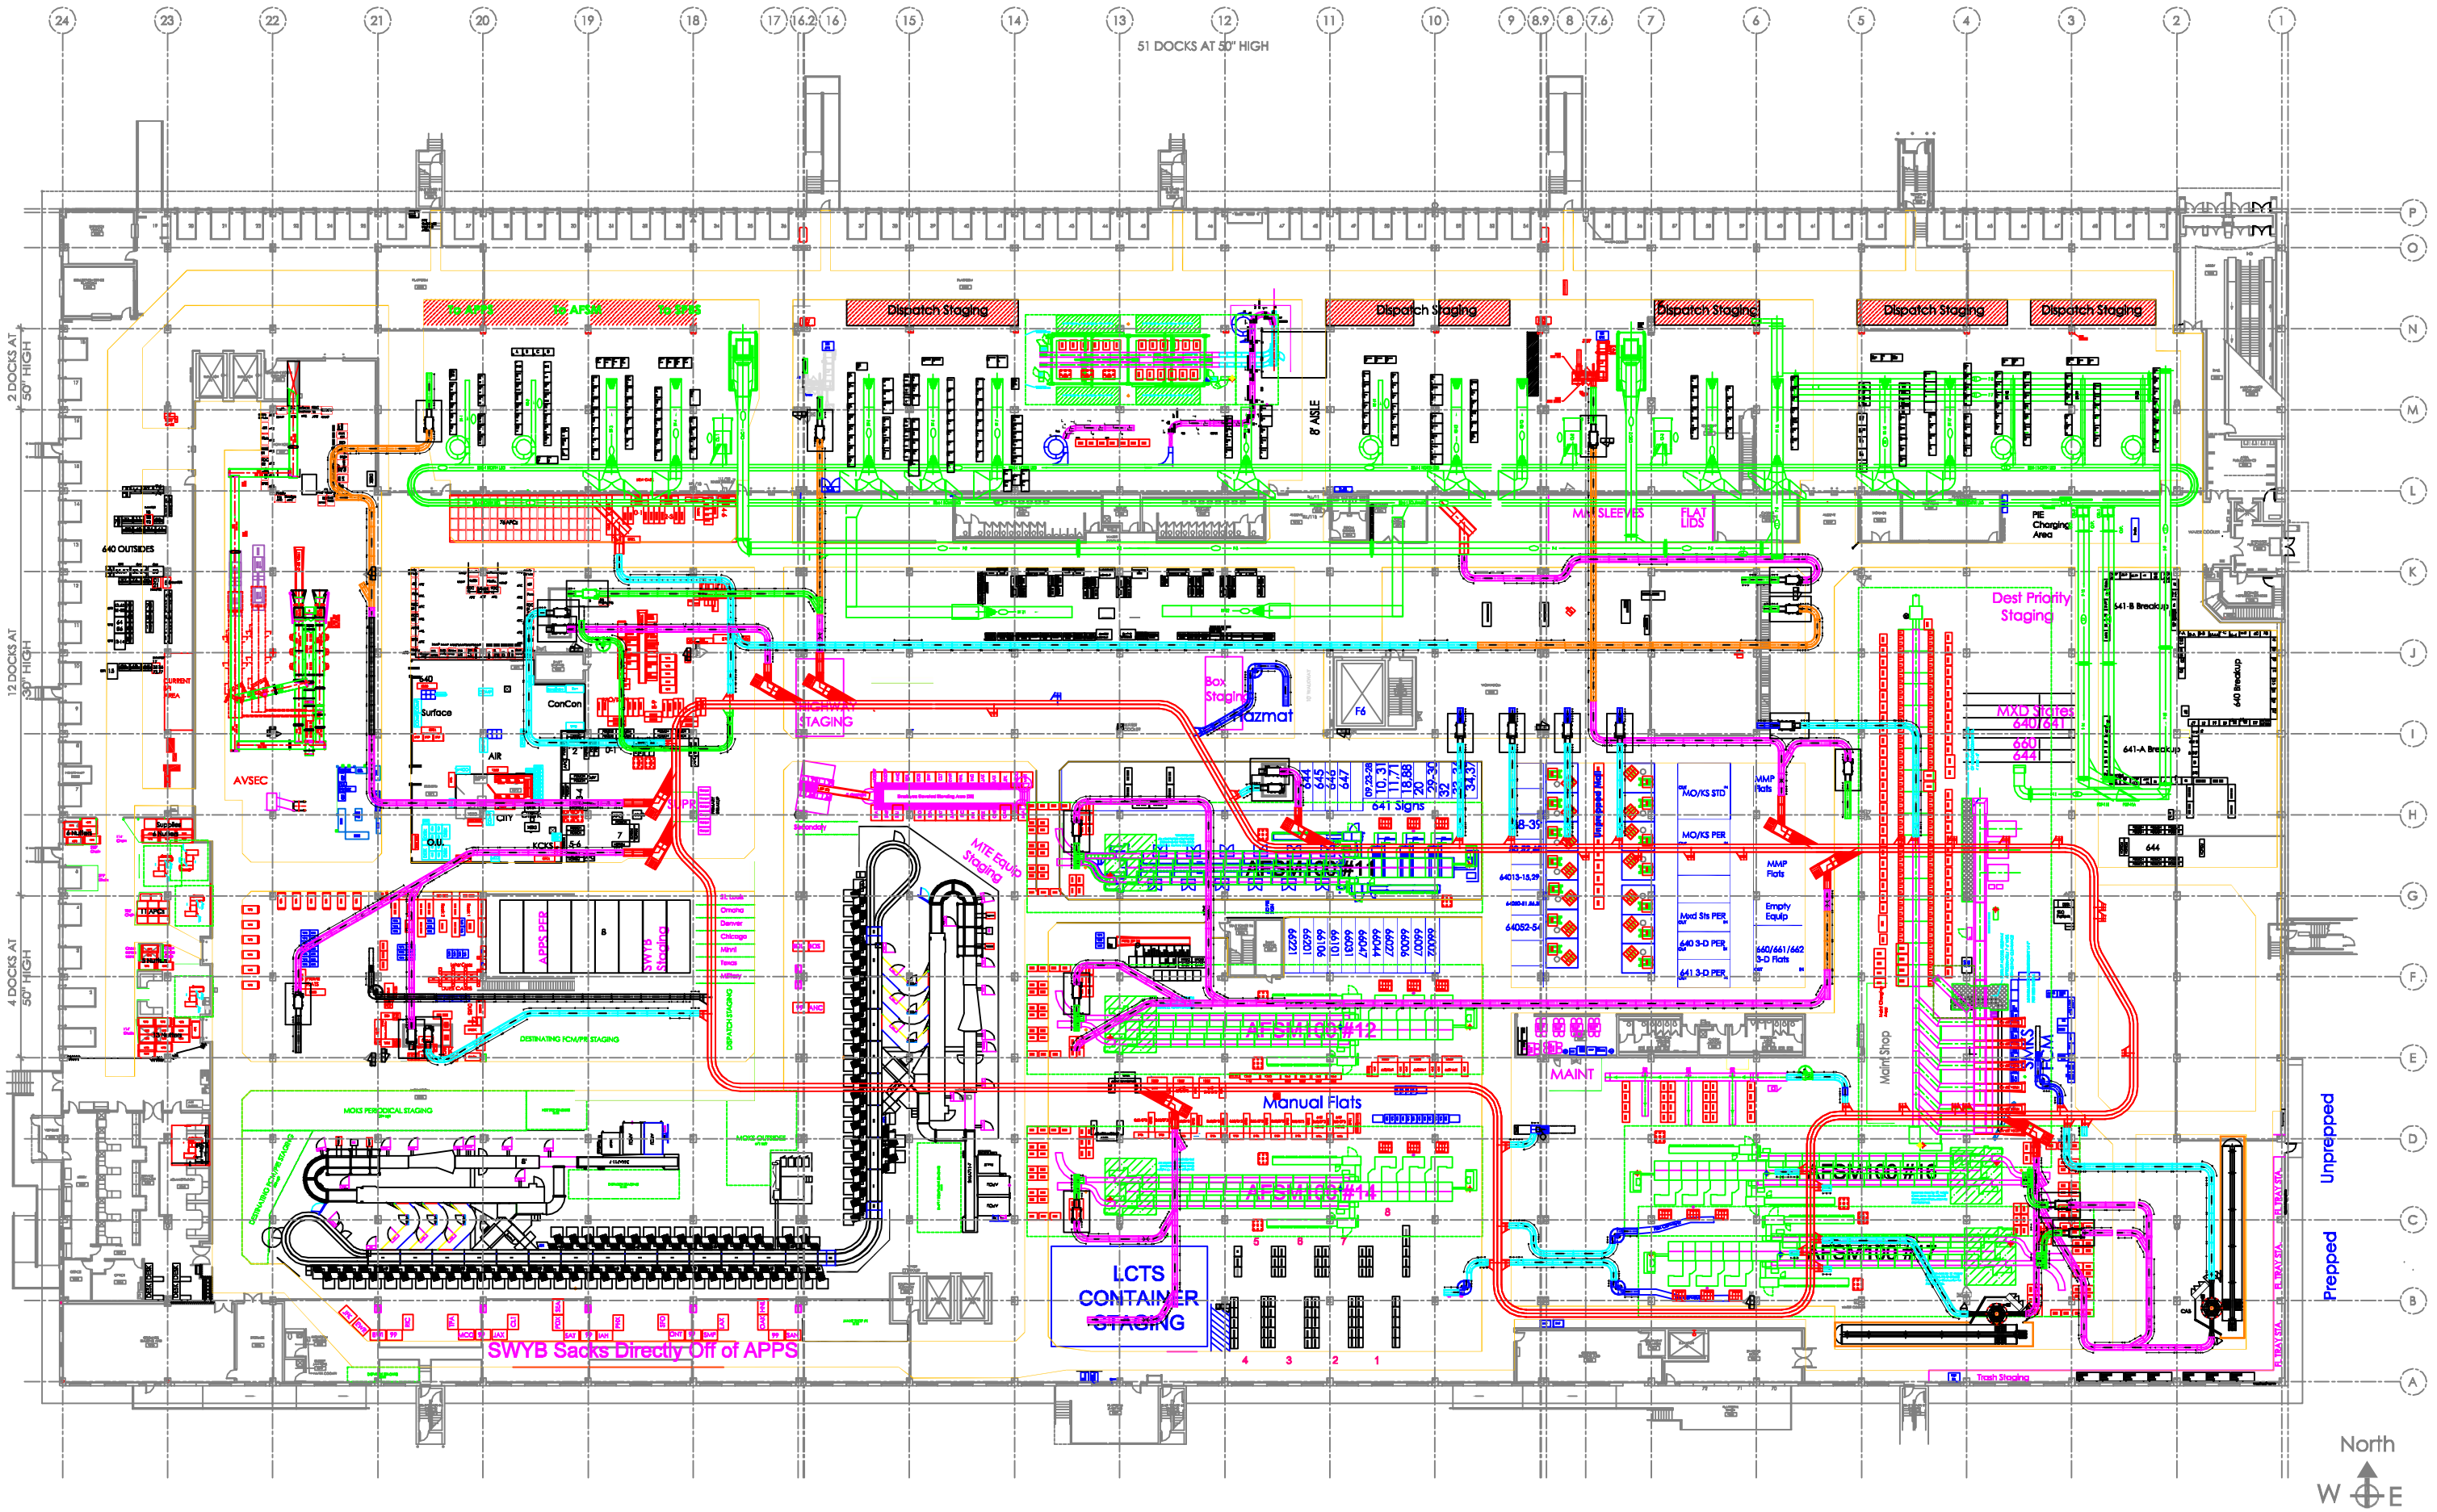KANSAS CITY 1st Floor