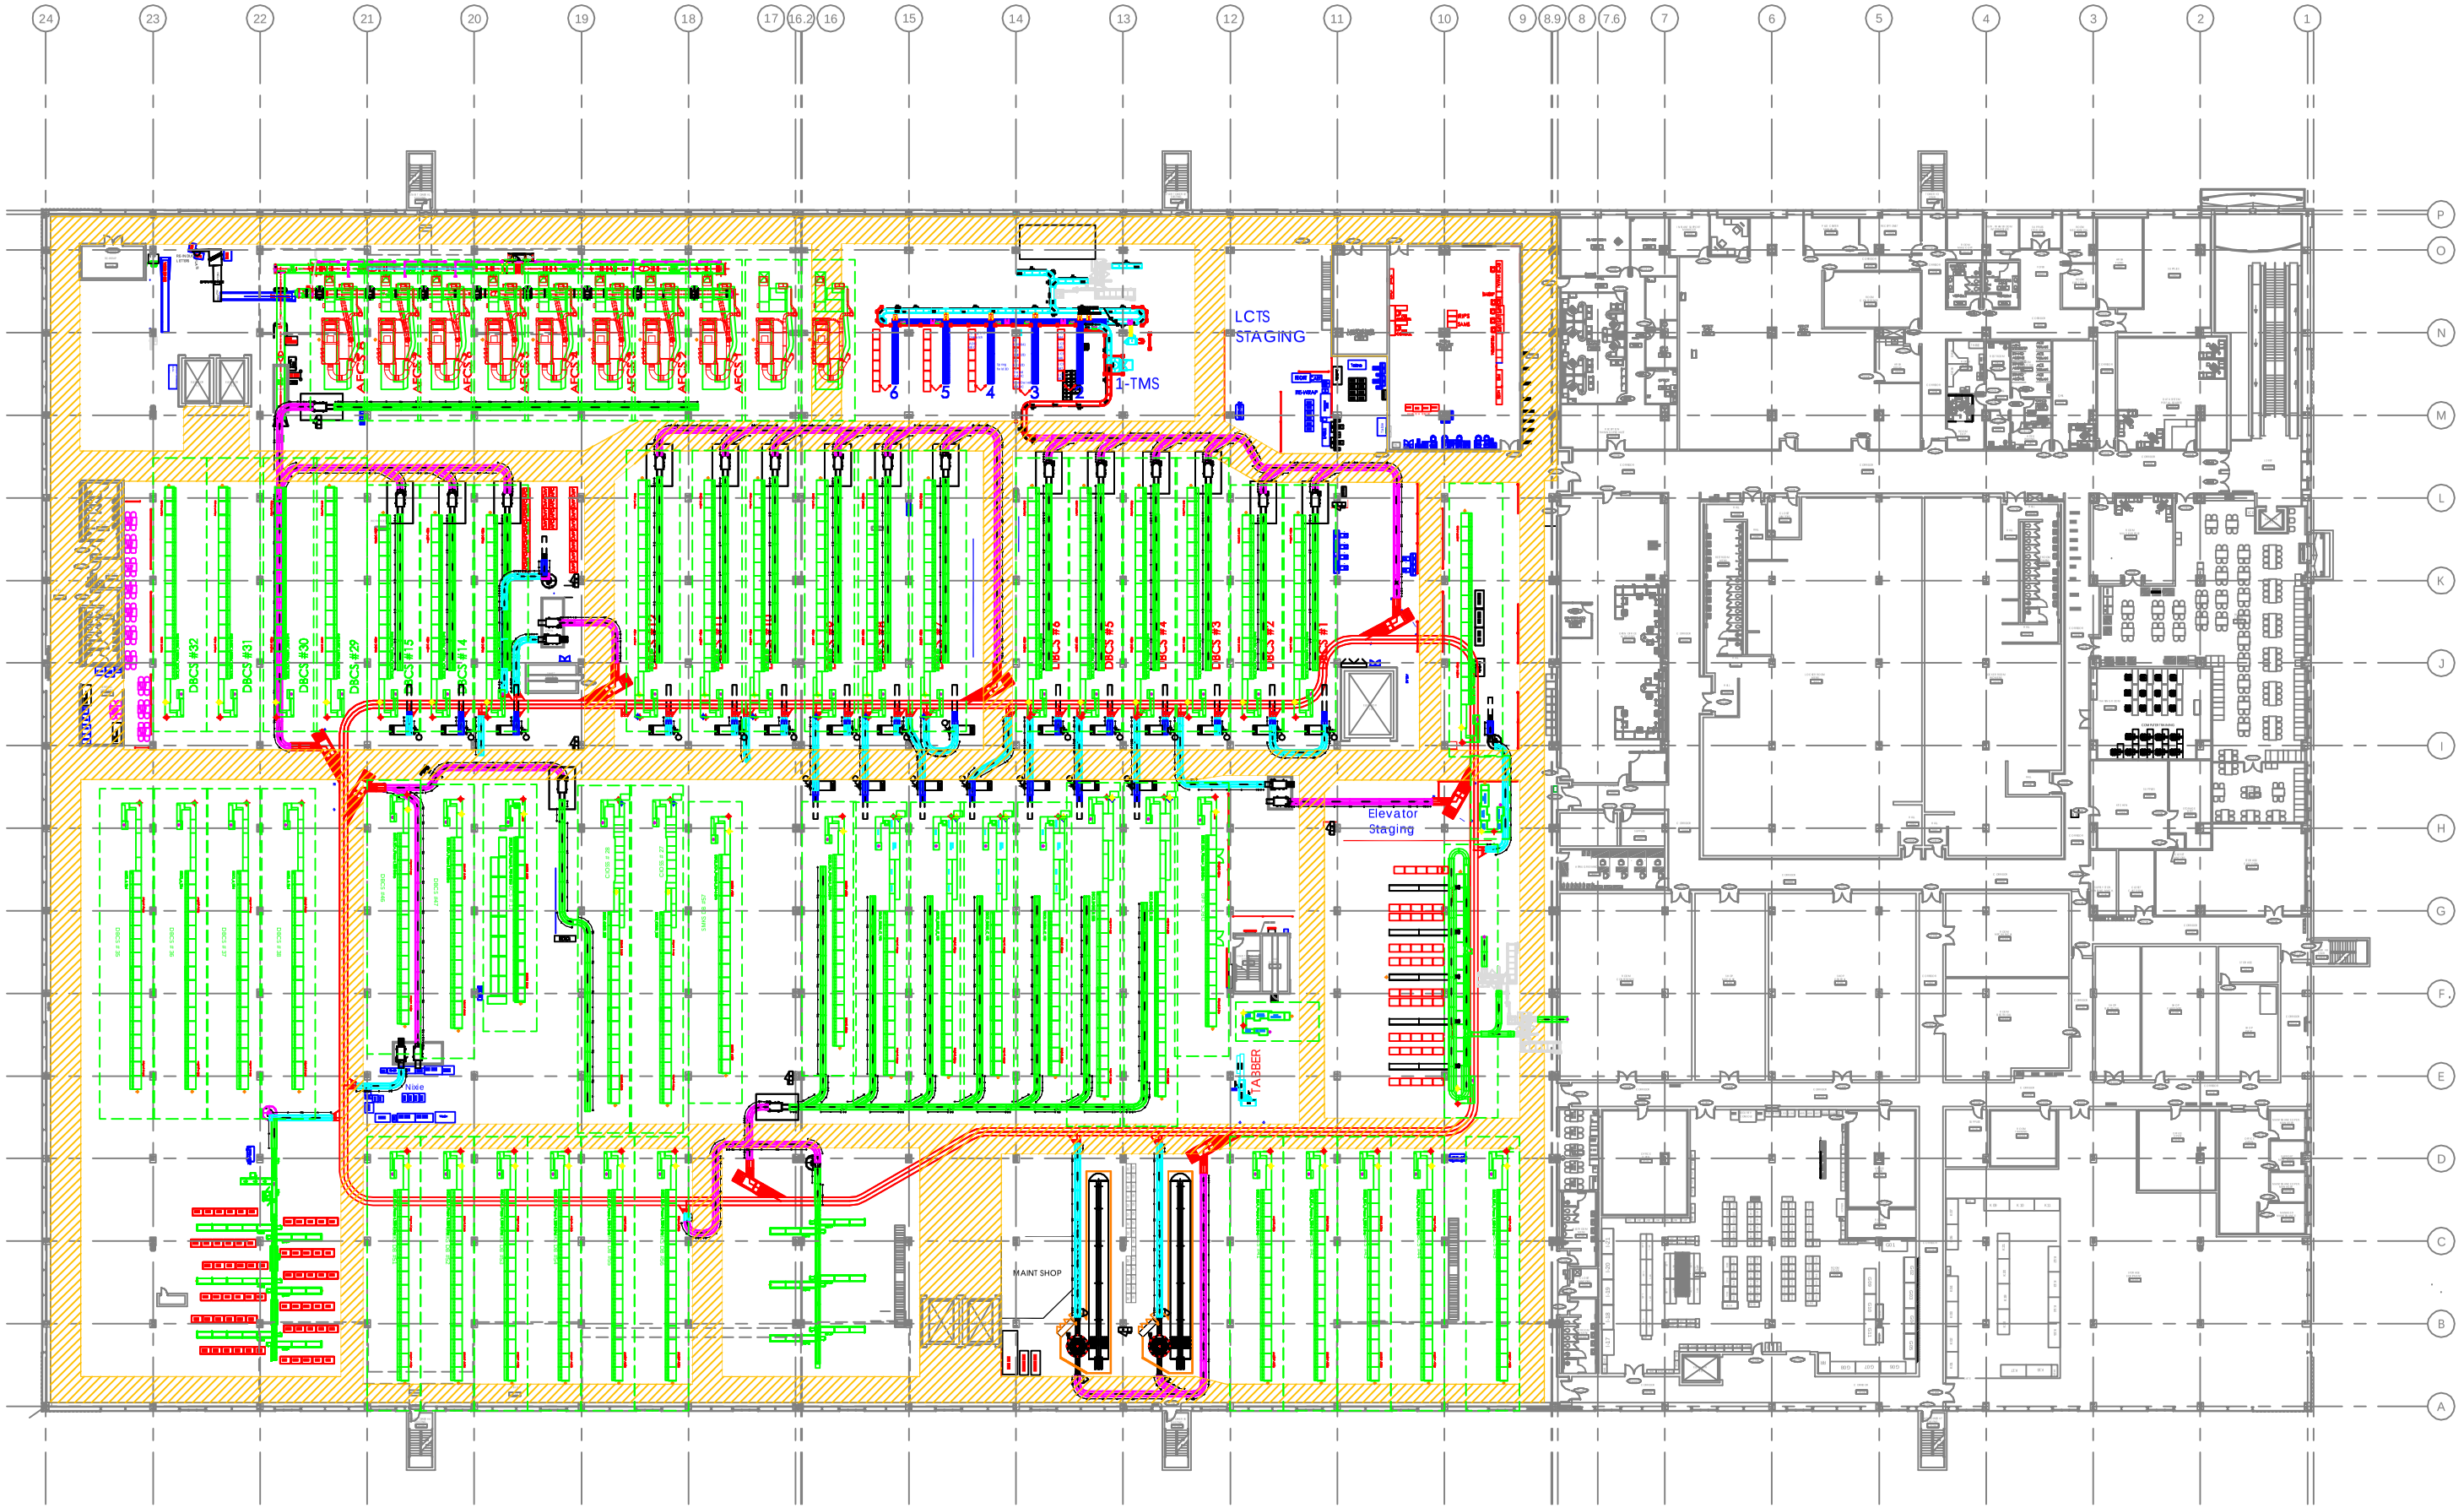KANSAS CITY 2nd Floor