MIAMI P&DC

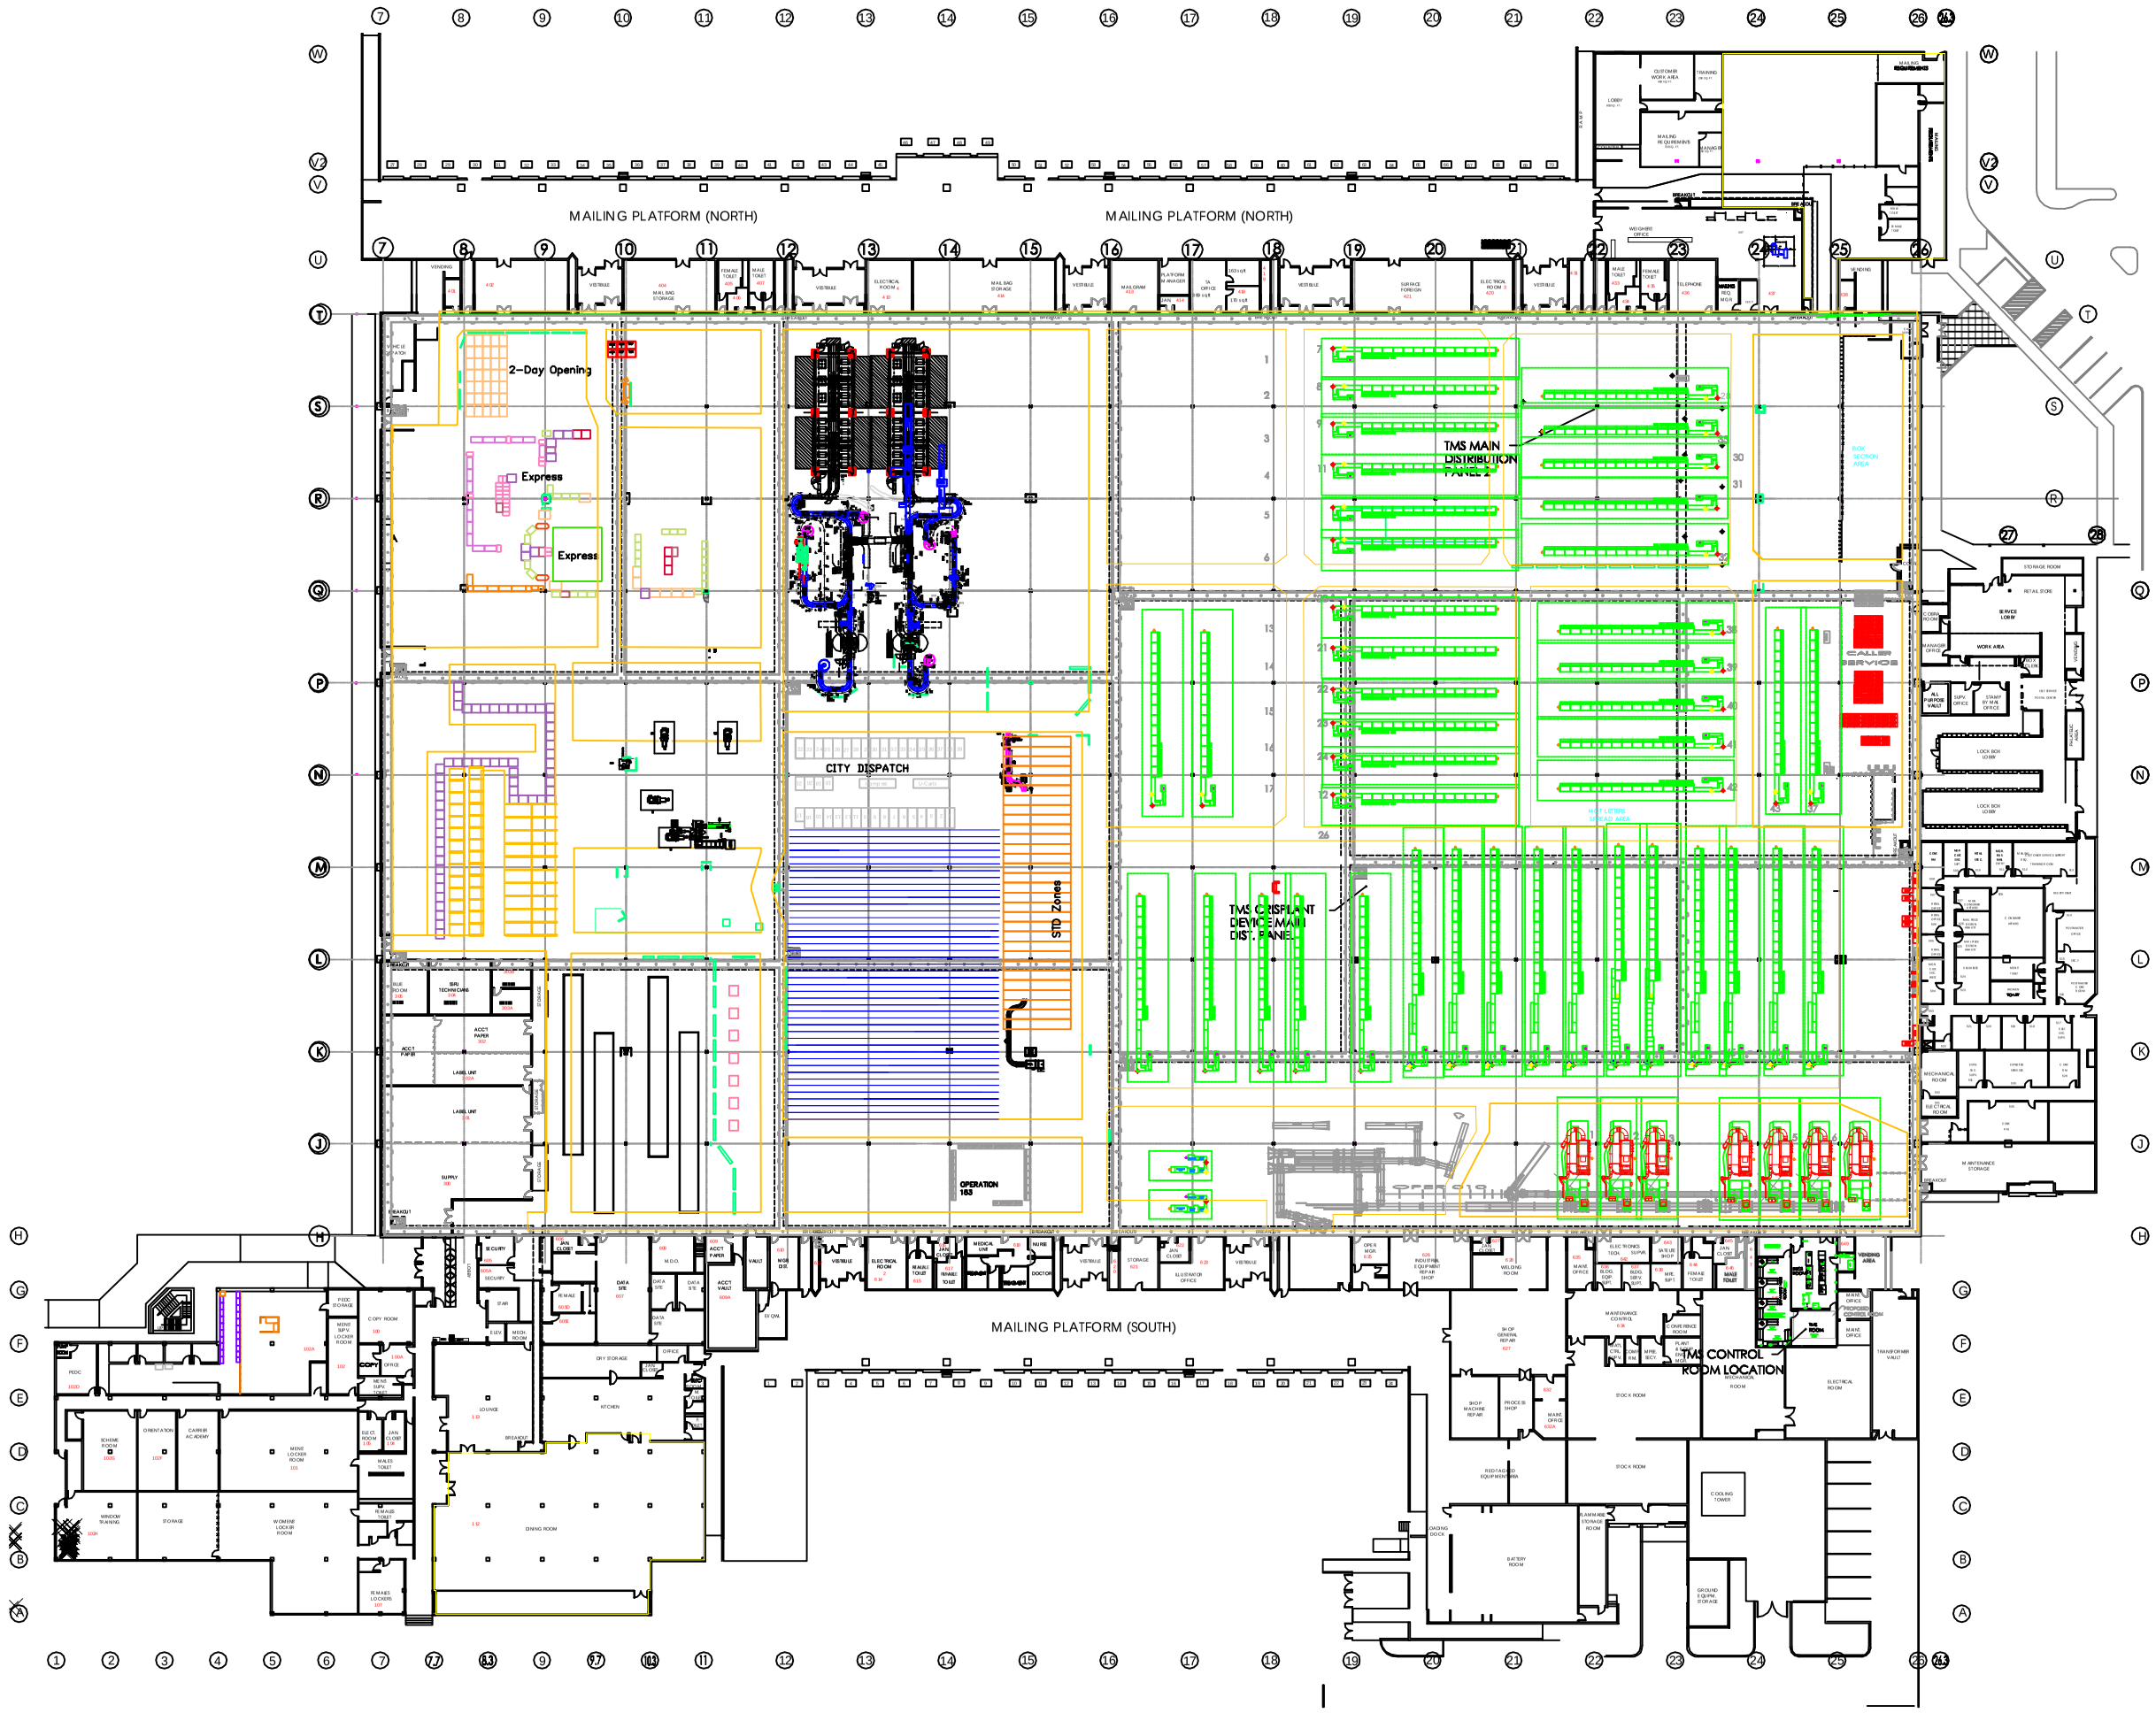
MAILING PLATFORM (NORTH)
MAILING PLATFORM (NORTH)
2-Day Opening
Express
Express
CITY DISPATCH
STD Zones
TMS MAIN DISTRIBUTION PANEL 2
TMS CONSPLANT DEVICE EMAIL DIST. PANEL
OPERATION 183
MAILING PLATFORM (SOUTH)
TMS CONTROL ROOM LOCATION