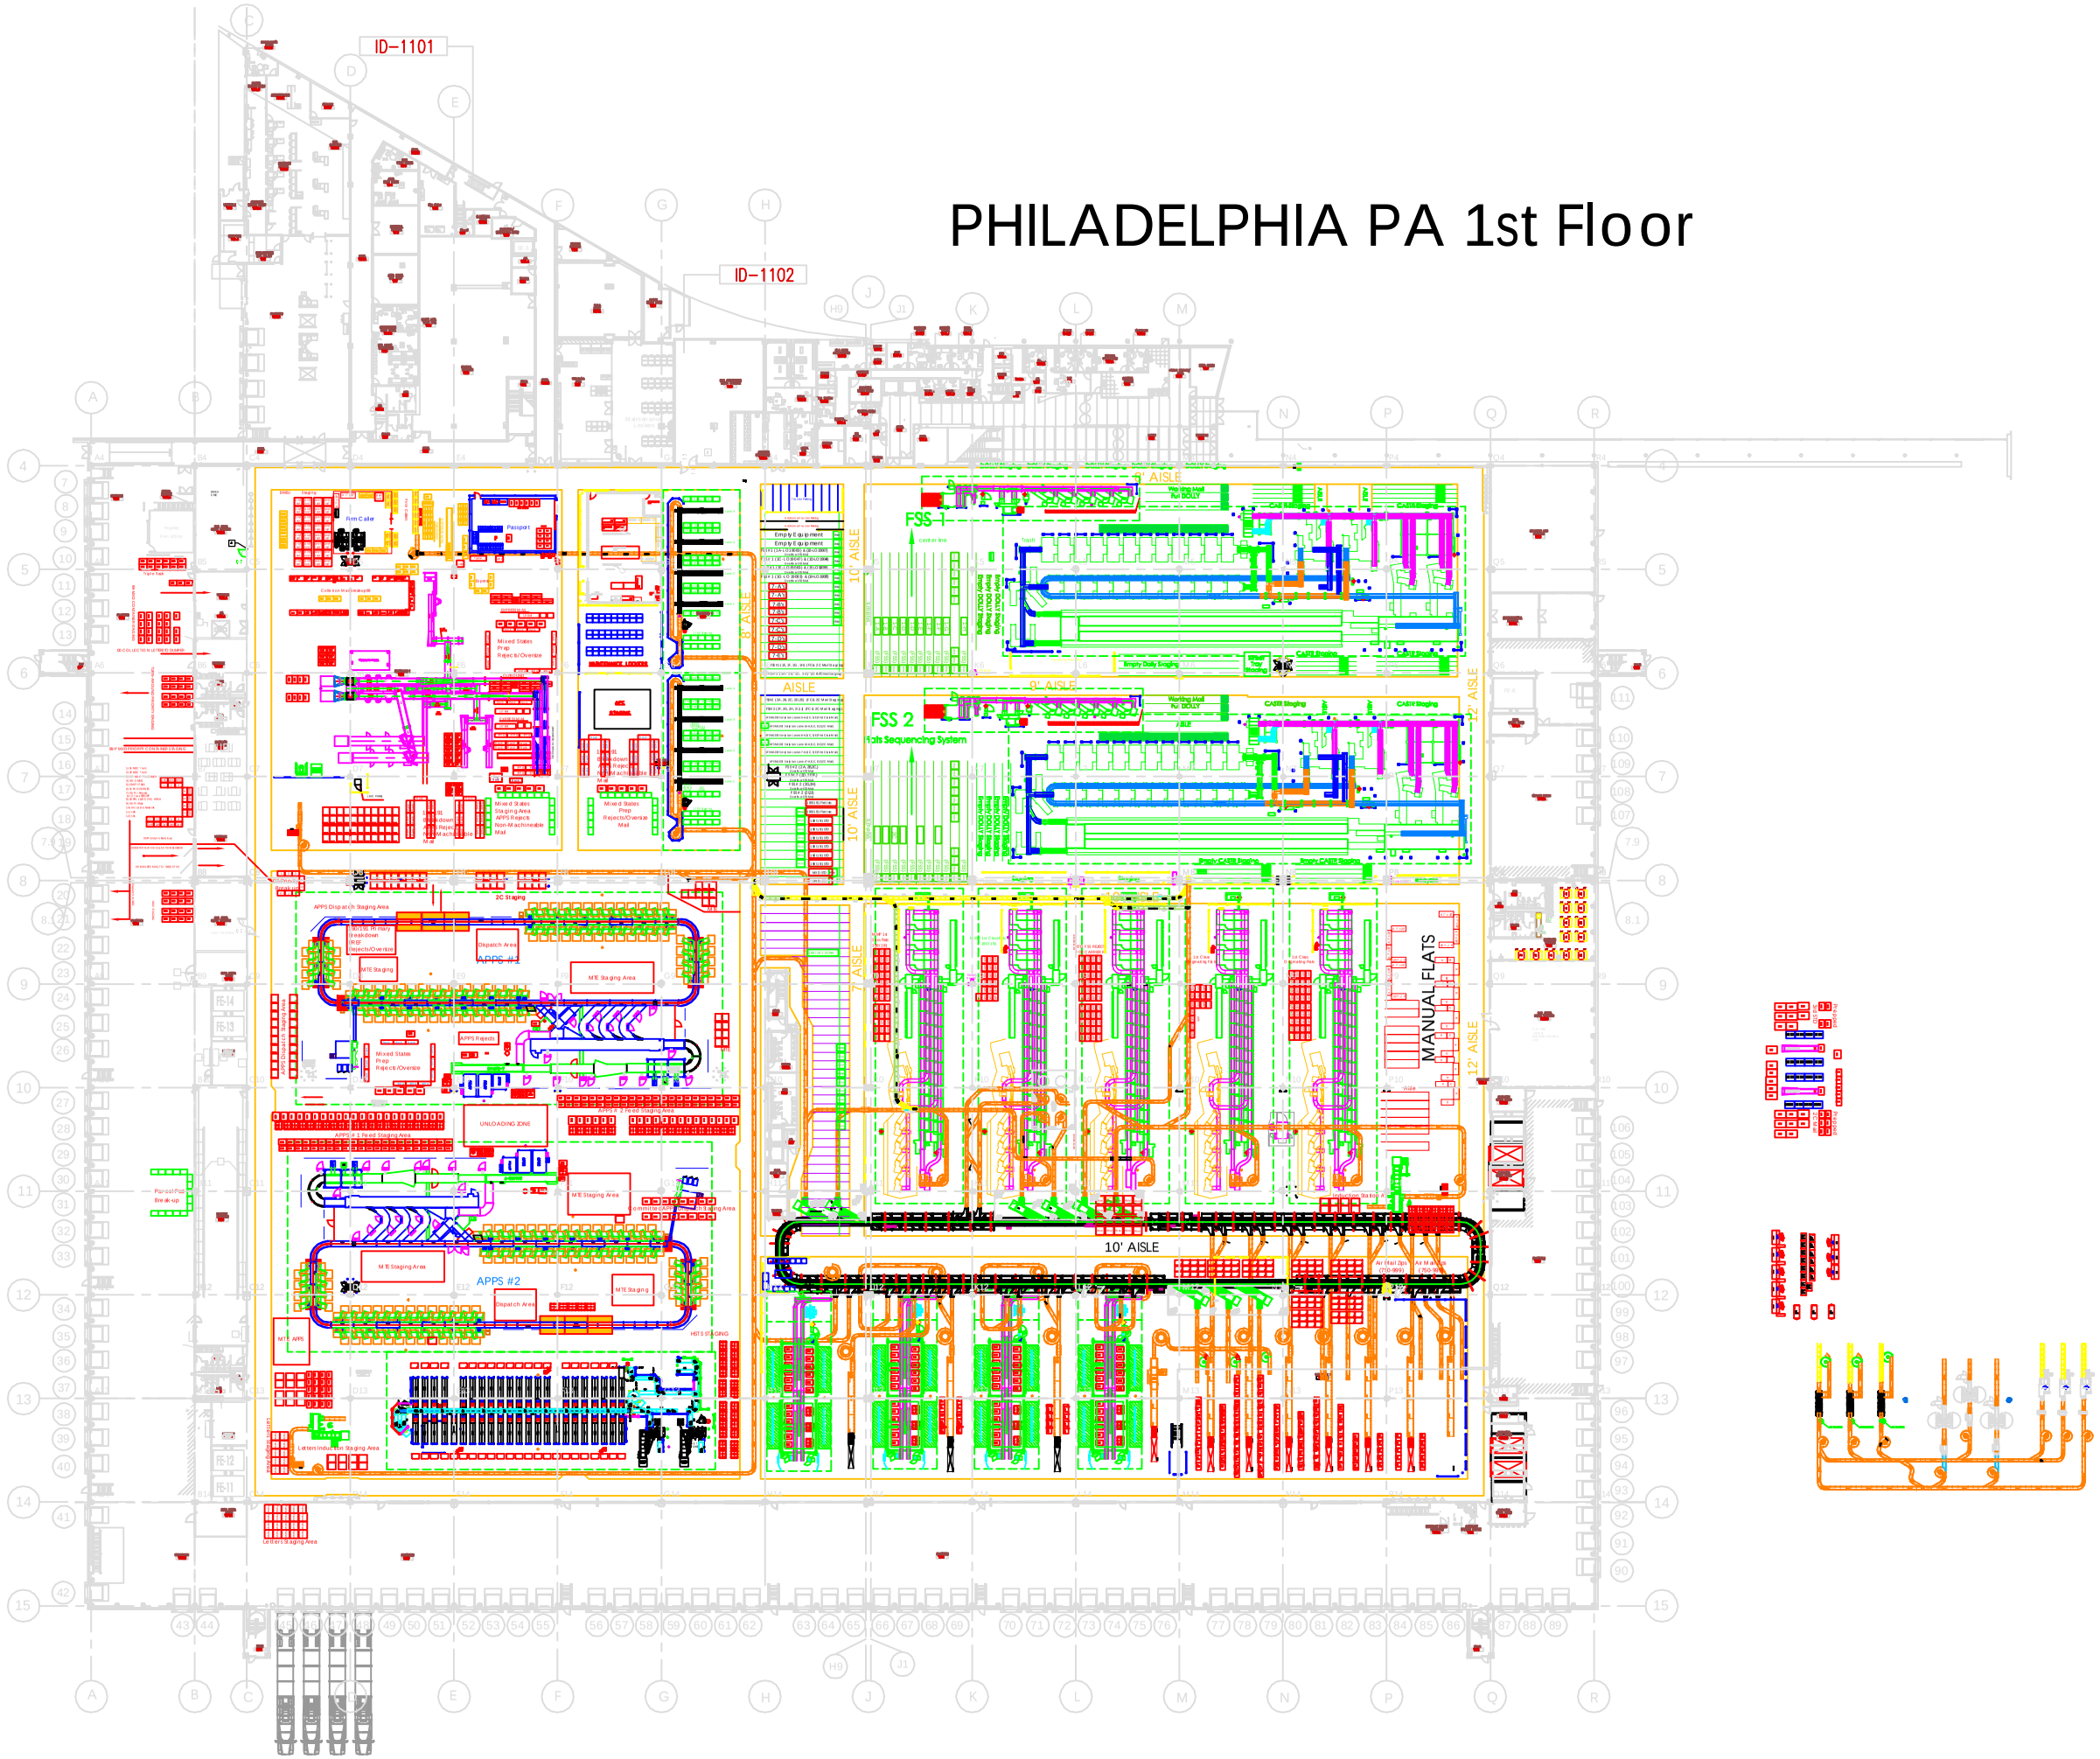PHILADELPHIA PA 1st Floor