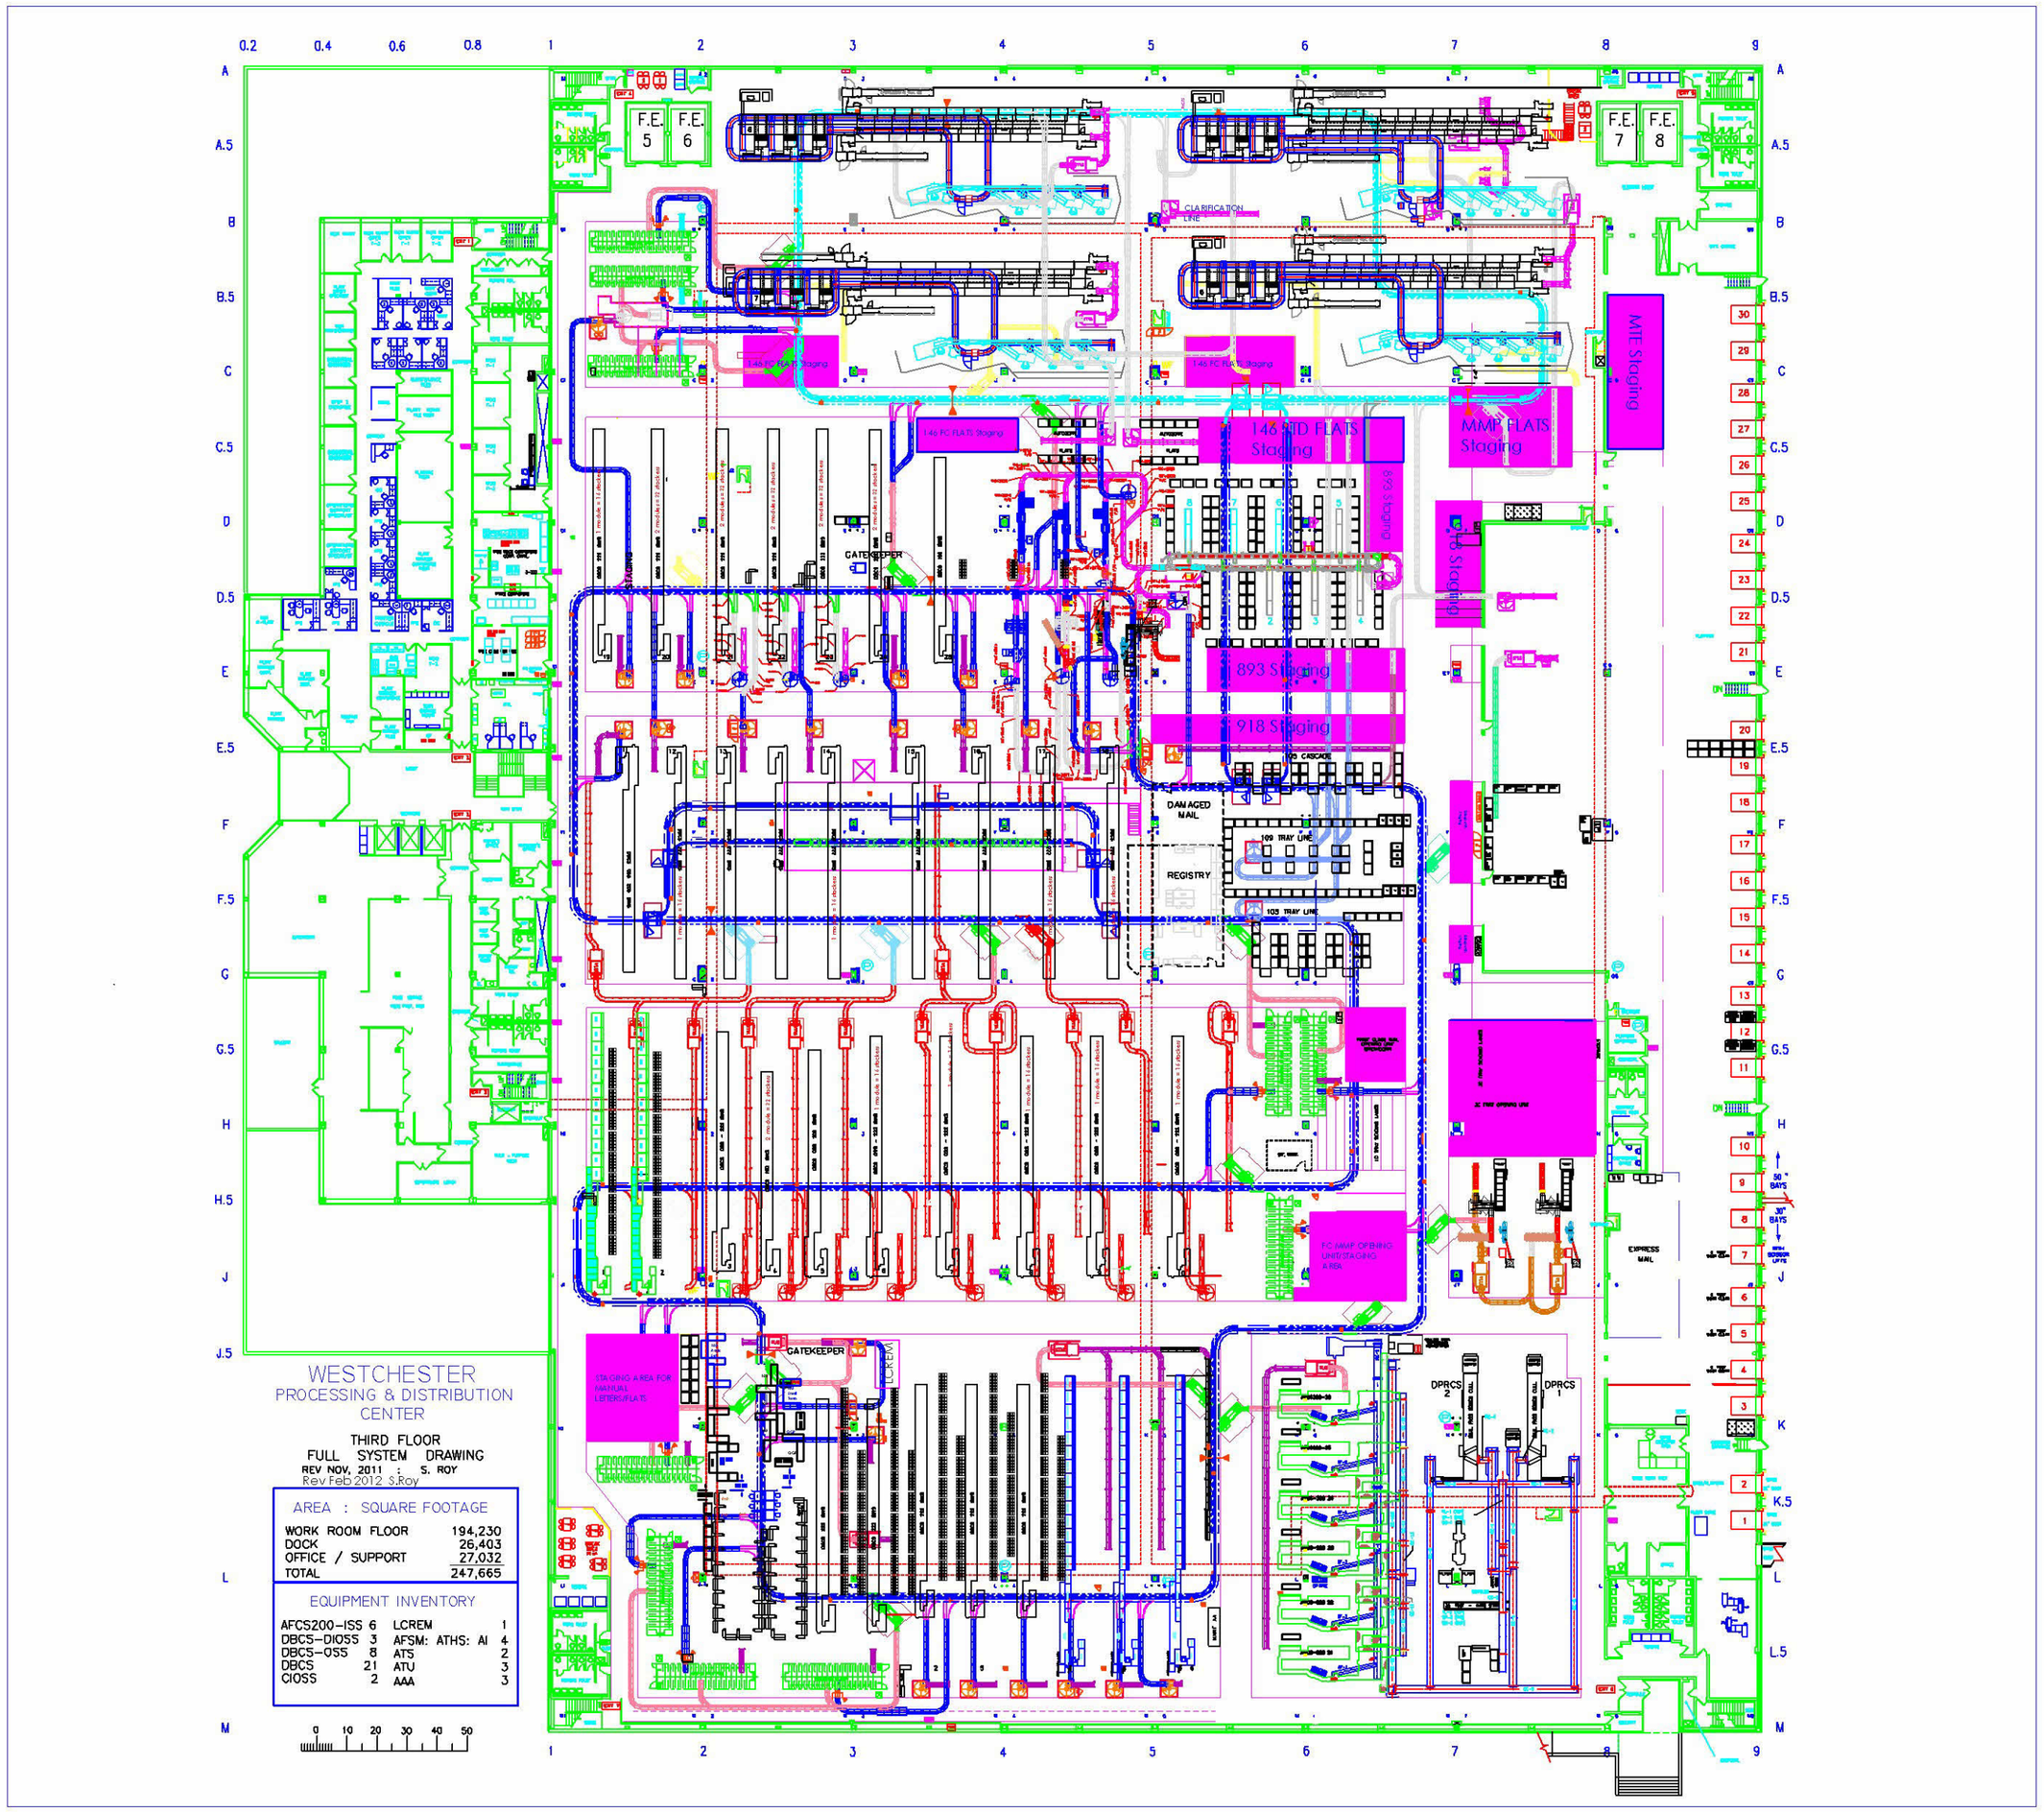

REV. #	DESCRIPTION	DATE	BY
.	.	.	.
.	.	.	.
.	.	.	.
.	.	.	.
.	.	.	.
.	.	.	.
.	.	.	.
.	.	.	.
.	.	.	.
.	.	.	.

THE INFORMATION CONTAINED ON THIS DRAWING IS PROPRIETARY AND CANNOT BE REPRODUCED IN ANY WAY WITHOUT THE PRIOR WRITTEN PERMISSION OF THE UNITED STATES POSTAL SERVICE

UNITED STATES POSTAL SERVICE

SHEET TITLE

Westchester P&DC
1000 Westchester AC
White Plains, NY
10610

DATE:

PROJ. NO.

DRAWN BY:

CHECKED BY:

APPRVD BY:

WESTCHESTER 3RD FL CONSOLIDATED OSL

PROJECT TITLE

SHEET NUMBER

C:\proj\Network Reagnment\Westchester, NY\Consolidation\Westchester_Stamford_Monsey OSL_1st Floor20120206.dwg
11 April 2012 06:23