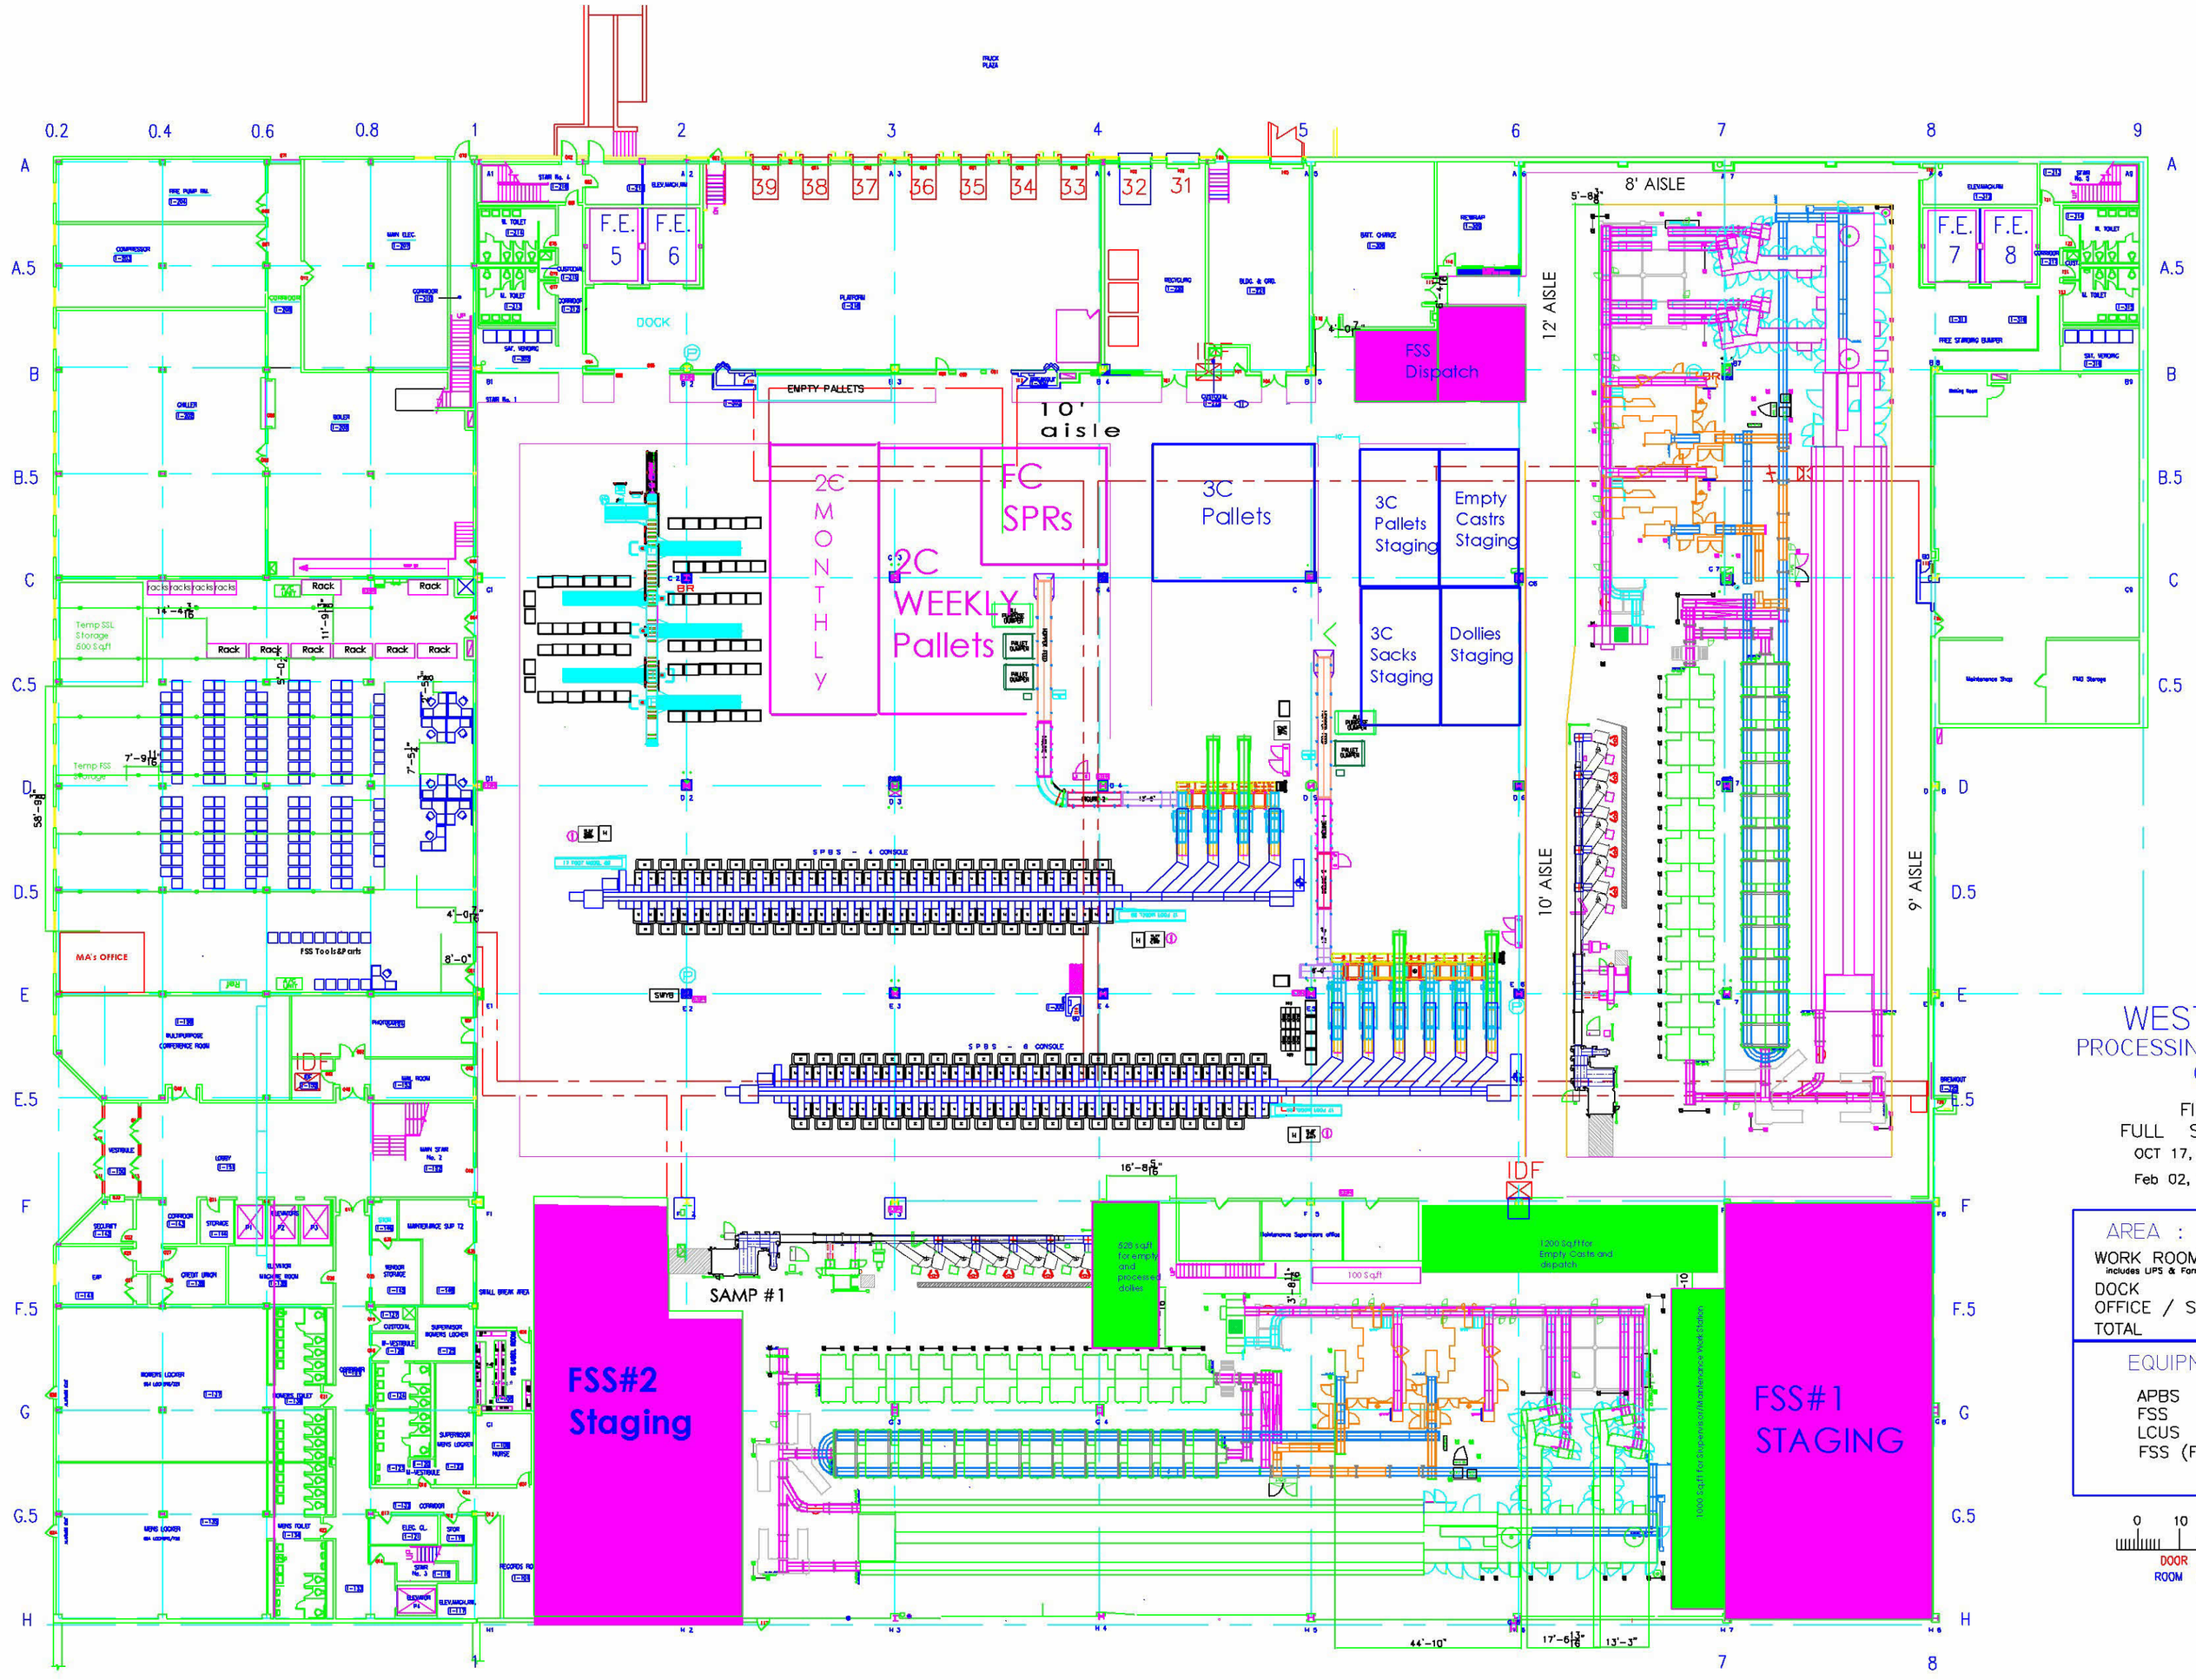

WESTCHESTER
PROCESSING & DISTRIBUTION CENTER

FIRST FLOOR
FULL SYSTEM DRAWING
OCT 17, 2011 : S. ROY
Feb 02, 2012 : S. ROY

AREA : SQUARE FOOTAGE	
WORK ROOM FLOOR (includes UPS & Former CFS Room)	93,825
DOCK	5,221
OFFICE / SUPPORT	65,366
TOTAL	164,412

EQUIPMENT INVENTORY	
APBS	2
FSS	1
LCUS	1
FSS (FUTURE)	1

0 10 20 30 40 50

DOOR NUMBER IN RED
ROOM NUMBER IN BLUE

REV. #	DESCRIPTION	DATE	BY
.	.	.	.
.	.	.	.
.	.	.	.
.	.	.	.
.	.	.	.
.	.	.	.
.	.	.	.
.	.	.	.
.	.	.	.
.	.	.	.

THE INFORMATION CONTAINED ON THIS DRAWING IS PROPRIETARY AND CANNOT BE REPRODUCED IN ANY WAY WITHOUT THE PRIOR WRITTEN PERMISSION OF THE UNITED STATES POSTAL SERVICE

UNITED STATES POSTAL SERVICE

SHEET TITLE

Westchester P&DC
1000 Westchester AC
White Plains, NY
10610

DATE:

PROJ. NO.

DRAWN BY:

CHECKED BY:

APPRVD BY:

WESTCHESTER 1ST FL CONSOLIDATED OSL
PROJECT TITLE

SHEET NUMBER

C:\proj\Network Reagnment\Westchester, NY\Consolidation\Westchester_Stamford_Monsey OSL_1st Floor20120206.dwg
11 April 2012 06:23